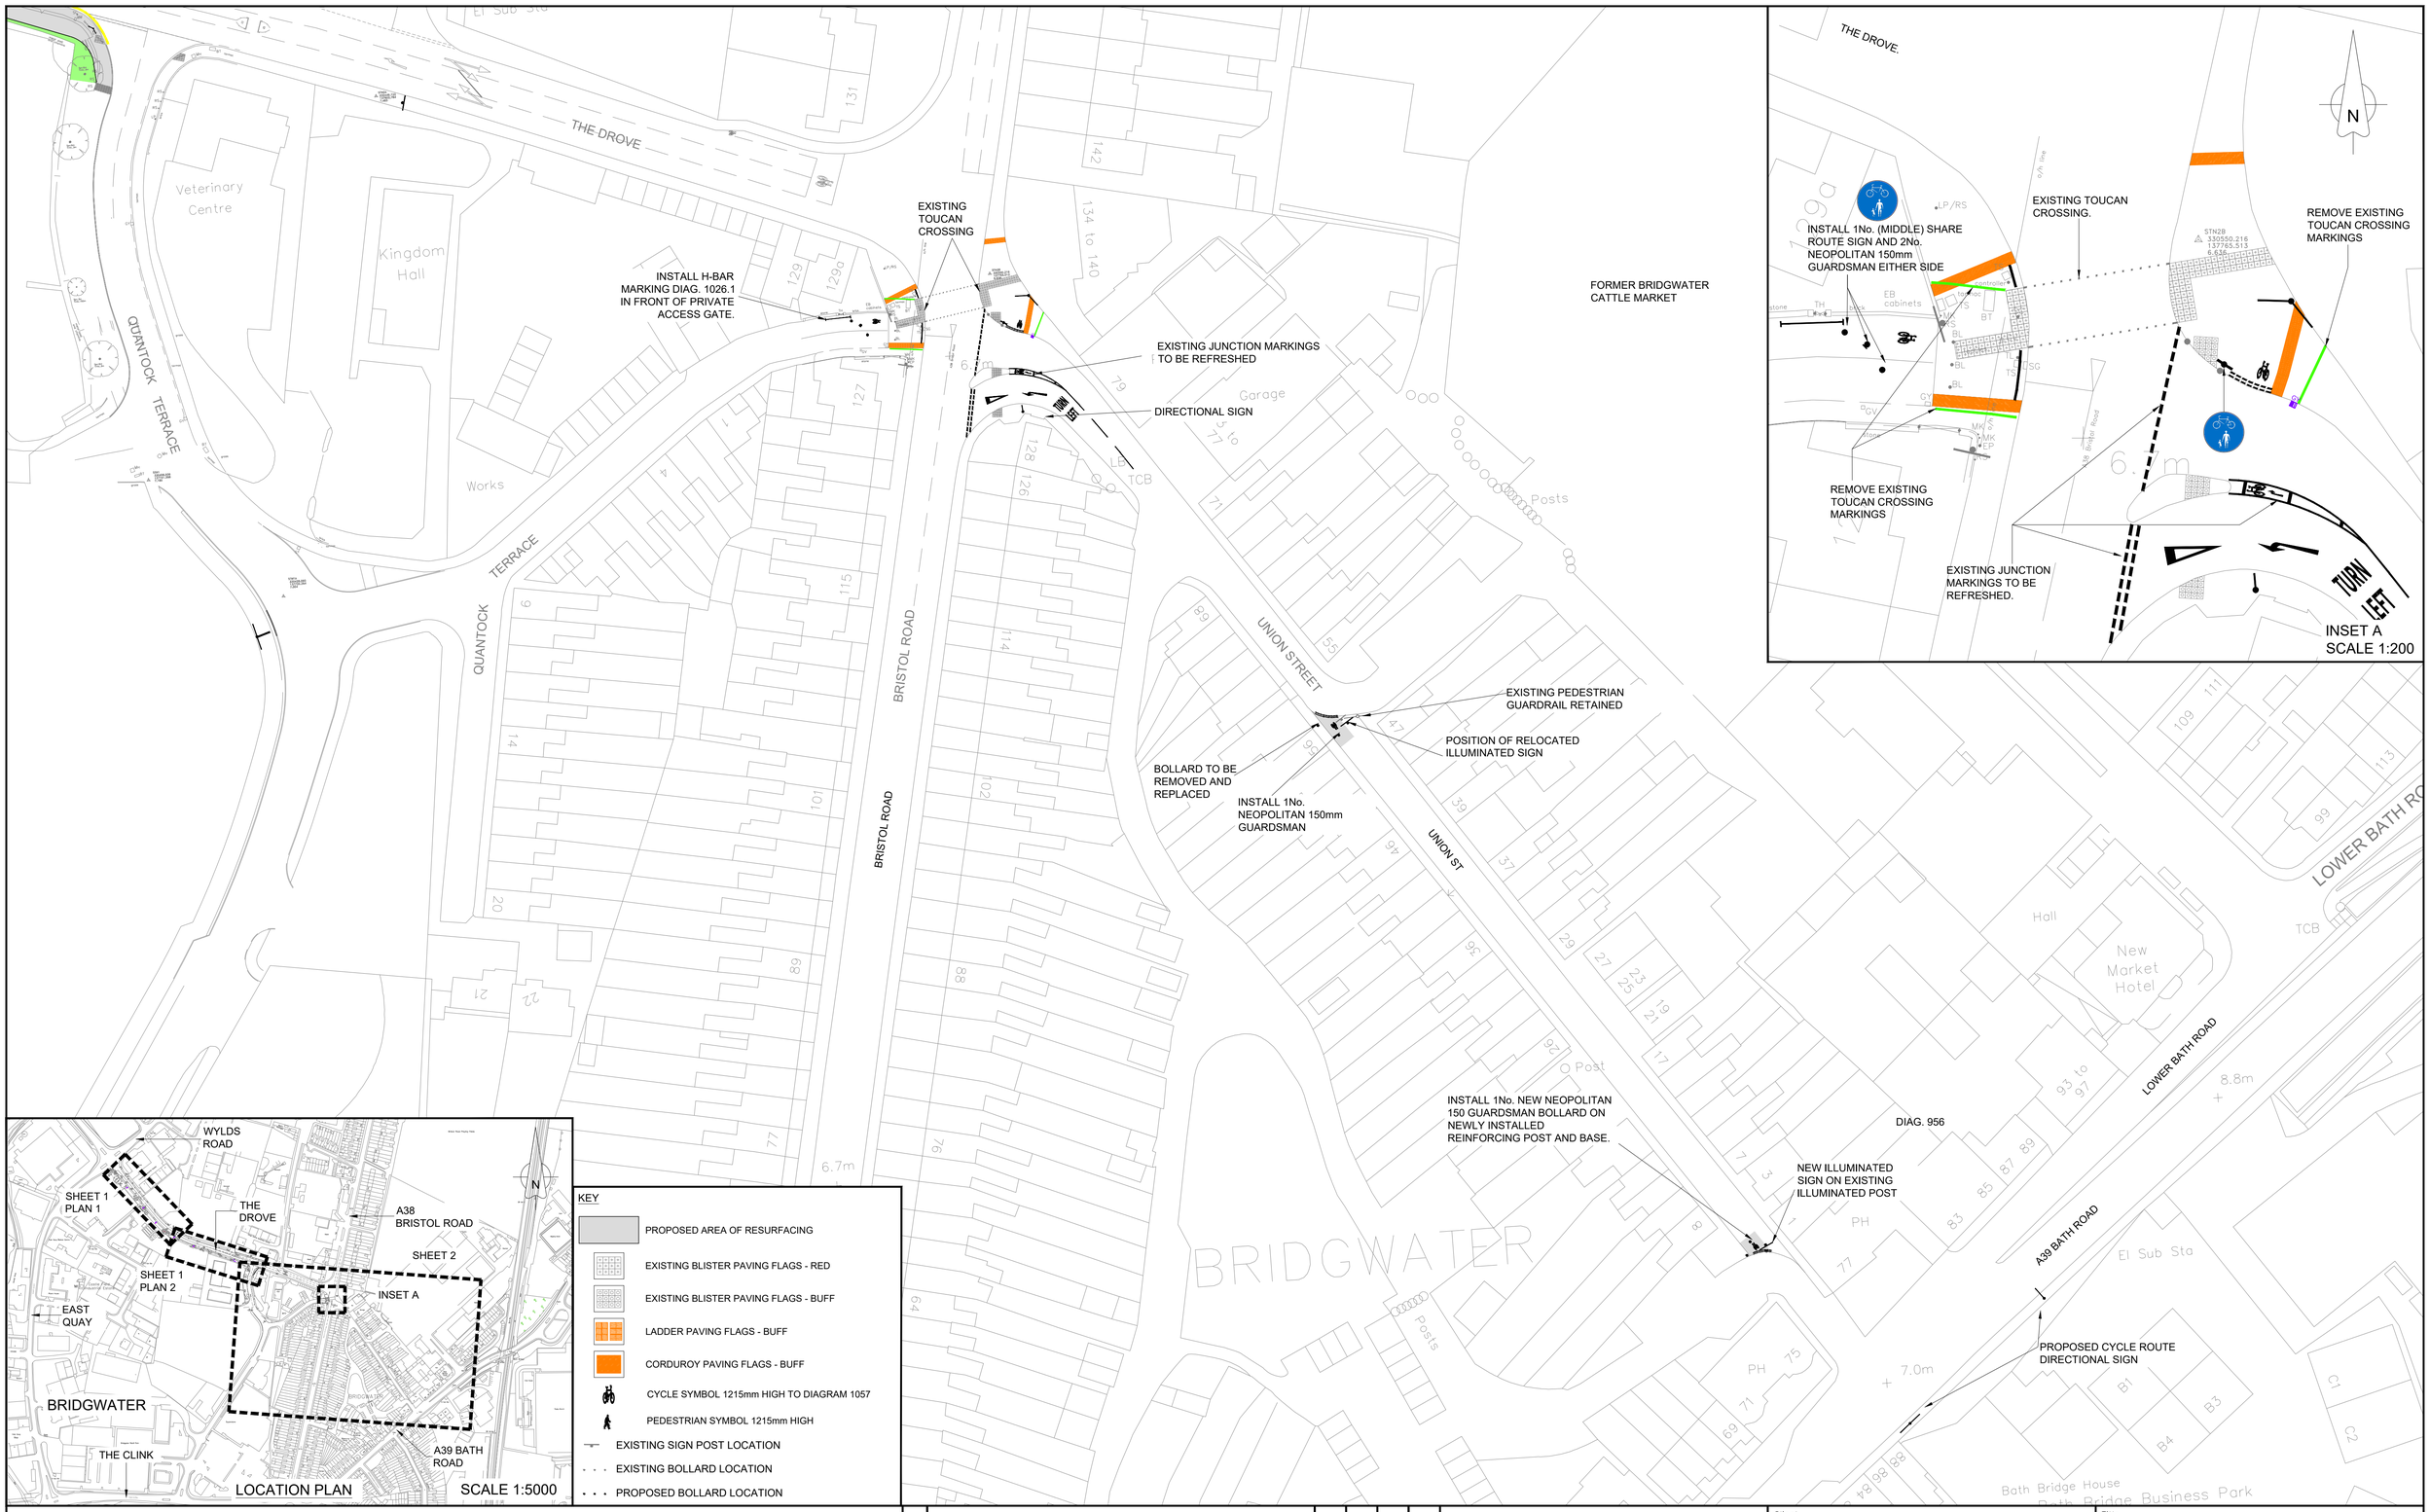

© Crown Copyright and database right (2018). Ordnance Survey 100038382

Rev	Description	By	Date	Chk'd	Auth
–	–	–	–	–	–
–	–	–	–	–	–
–	–	–	–	–	–
–	–	–	–	–	–
–	–	–	–	–	–
–	–	–	–	–	–
–	–	–	–	–	–
–	–	–	–	–	–
–	–	–	–	–	–
–	–	–	–	–	–

Somerset County Council ©
Traffic & Transport Development Group
County Hall
Taunton
Somerset
TA1 4DY
TEL: (0300) 123 2224
www.somerset.gov.uk

Client: SOMERSET COUNTY COUNCIL

Project: BRIDGWATER CYCLE ROUTES ELEMENT 3 WYLDS ROAD - THE DROVE TO A39 BATH ROAD

Title: GENERAL ARRANGEMENT SHEET 2 OF 2

File Name: MN004174-HW-003-004-Rev_-General Arrangement

Original Scale	Page Size	Drawn	Checked	Authorised	Status
AS SHOWN	A1	EB/EL	WS	EST	-
		Date 28/08/18	Date 21/12/18	Date 21/12/18	

Drawing Number: MN004174-HW-004 Rev -

Filepath: T:\ENGINEERING DESIGN TEAM\Hinkley - Walking-Cycling\MN004174 El 3 - Wylds Rd-The Drove to A39 Bath Rd\40 CAD\41 Working Drawings