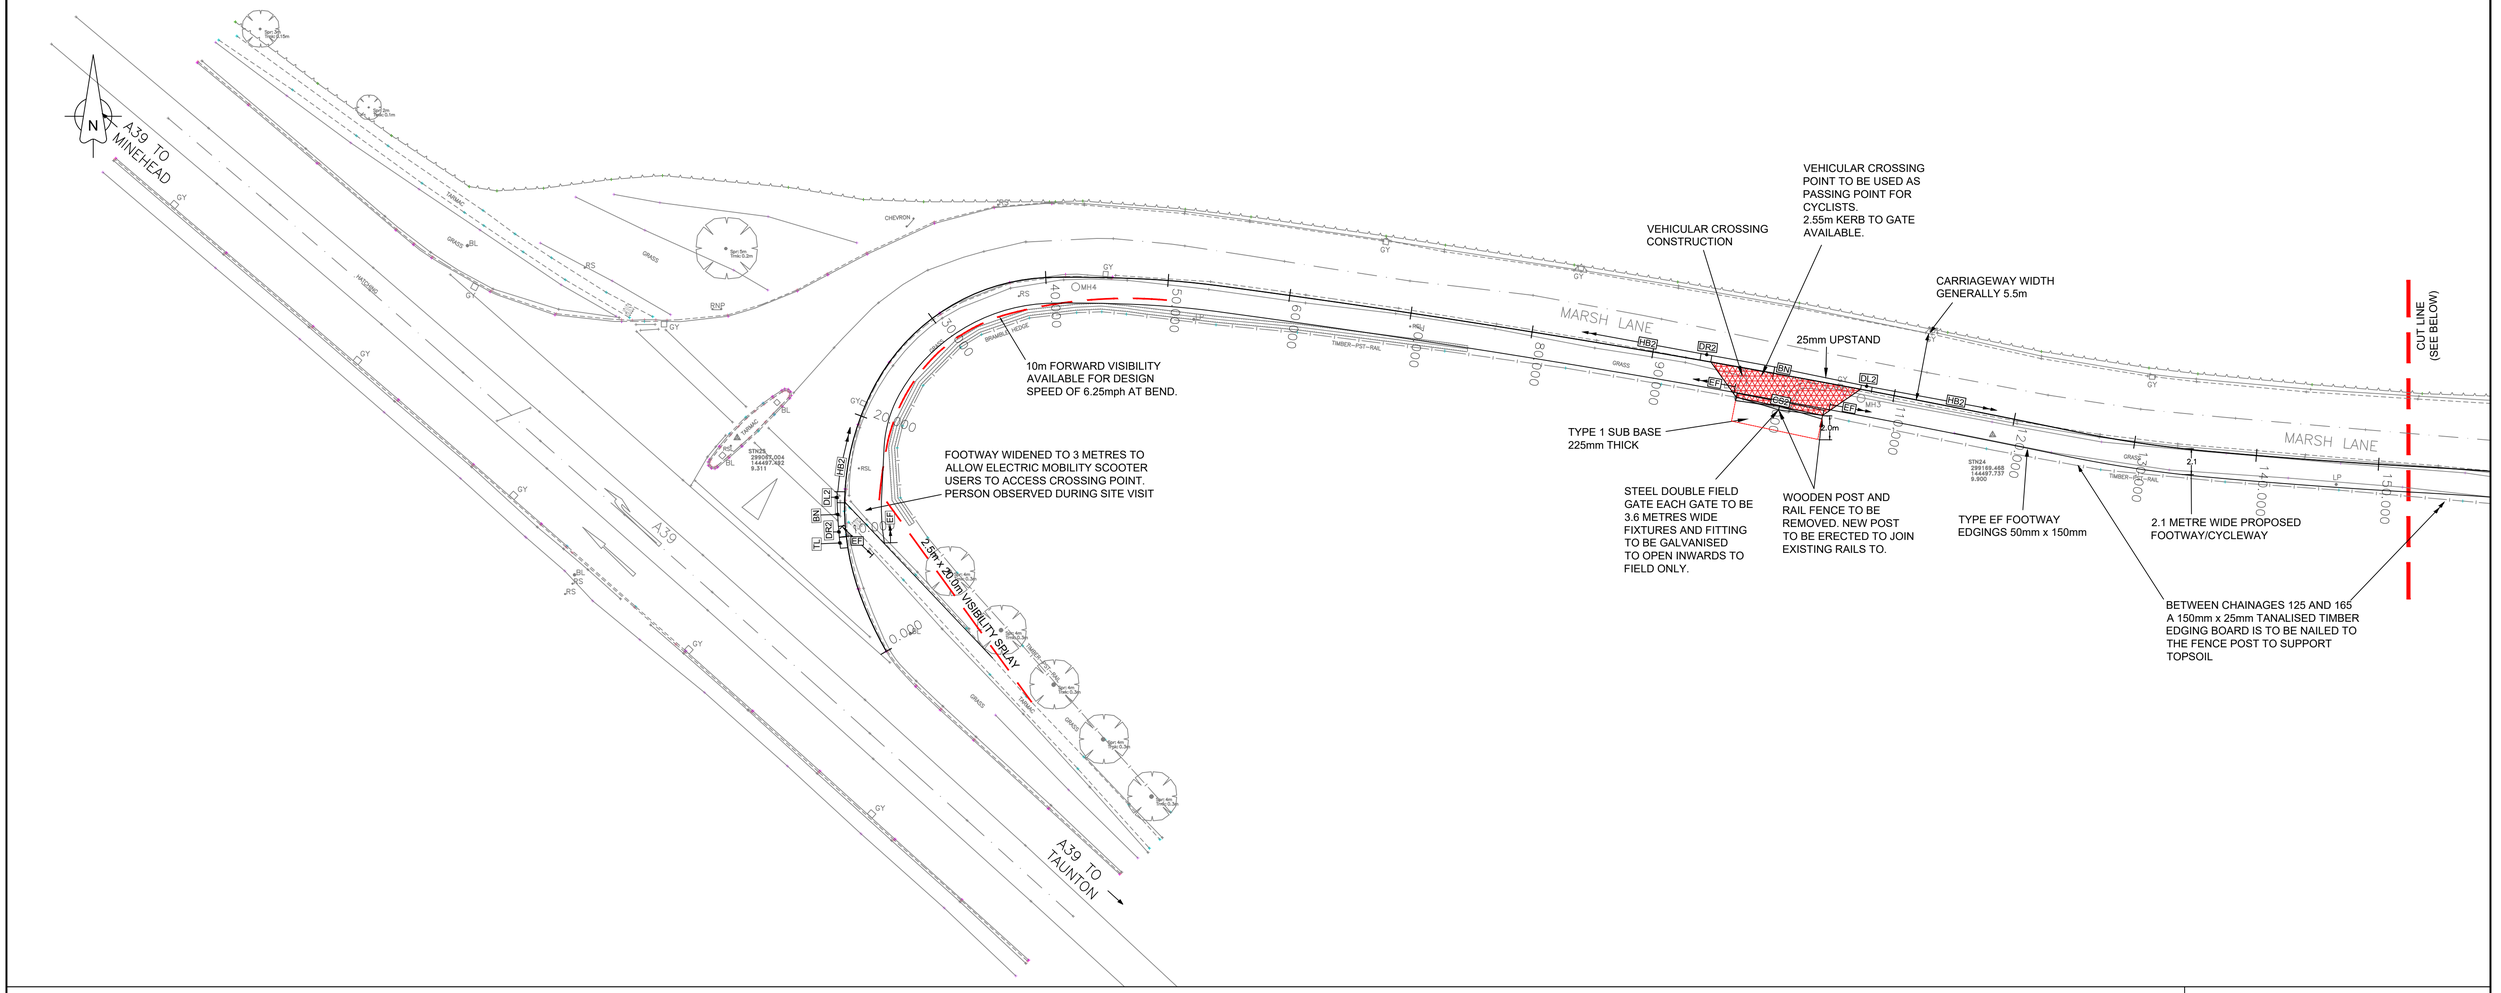

Rev	Description	By	Date	Chk'd	Auth
A	CYCLEWAY AND PASSING PLACES ADDED TO SCHEME	AW	14/05/19	SKG	EST
B	FIELD GATE RELOCATED	AS	03/06/19	SKG	EST
-	-	-	-	-	-
-	-	-	-	-	-
-	-	-	-	-	-
-	-	-	-	-	-
-	-	-	-	-	-
-	-	-	-	-	-
-	-	-	-	-	-

FOR THE BUILT ENVIRONMENT & ARCHITECTURAL HERITAGE WINNER 2018

© Crown Copyright and database rights (2019). Ordnance Survey 100038382

0 10 Millimetres 100

Somerset County Council ©
Infrastructure Programmes Group
County Hall
Taunton
Somerset
TA1 4DY

TEL: (0300) 123 2224
www.somerset.gov.uk

Client: SOMERSET COUNTY COUNCIL

Project: PROPOSED FOOTWAY AND CYCLEWAY MARSH LANE DUNSTER

Title: SCHEME PLAN

File Name: TI004322-HW-001_Rev B Scheme Plan

Original Scale	Page Size	Drawn	Checked	Authorised	Status
1:250	A1	EB 11/04/19	SKG 29/04/19	EST 02/05/19	-

Drawing Number: TI004322-HW-001 Rev: B

Filepath: \\ch-fs4\highways-development\ENGINEERING DESIGN TEAM\[_TP Schemes 2017-18\TI004322 Marsh Lane, Dunster\40 CAD\41 Working Drawings