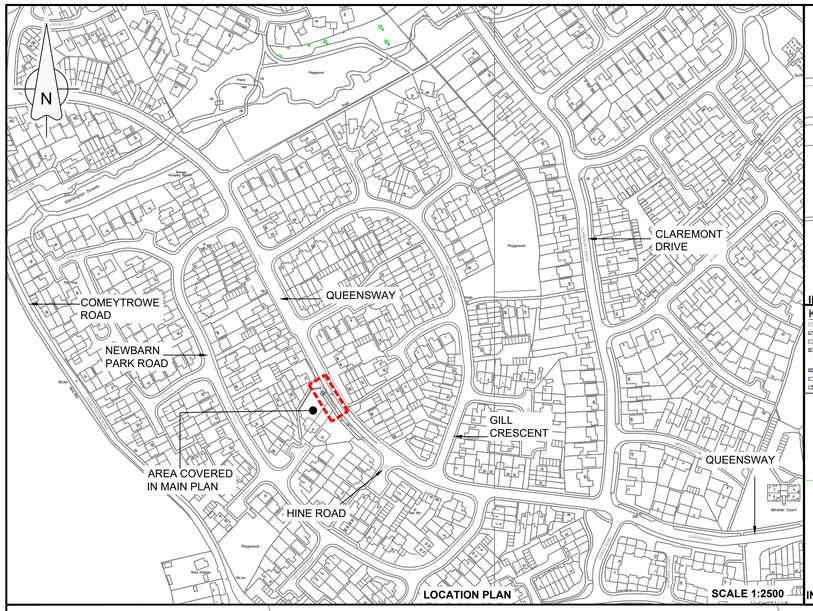

LOCATION PLAN SCALE 1:2500

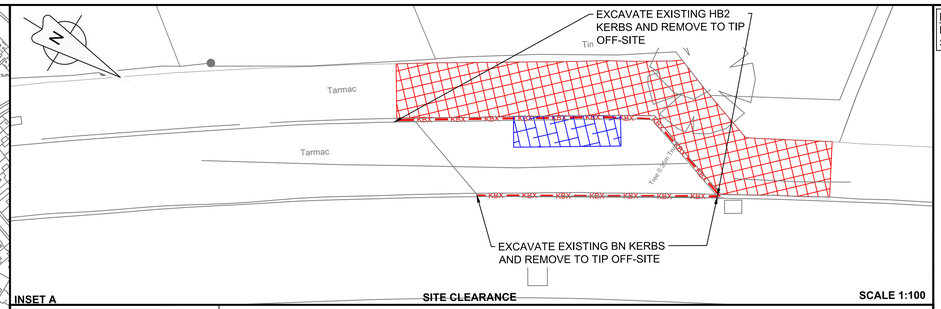

INSET A SITE CLEARANCE SCALE 1:100

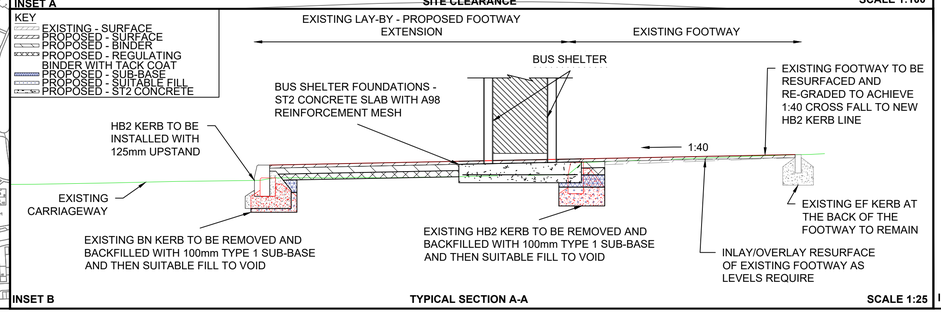

INSET B TYPICAL SECTION A-A SCALE 1:25

NOTE
EXACT POSITION TO BE AGREED ON SITE PRIOR TO INSTALLATION

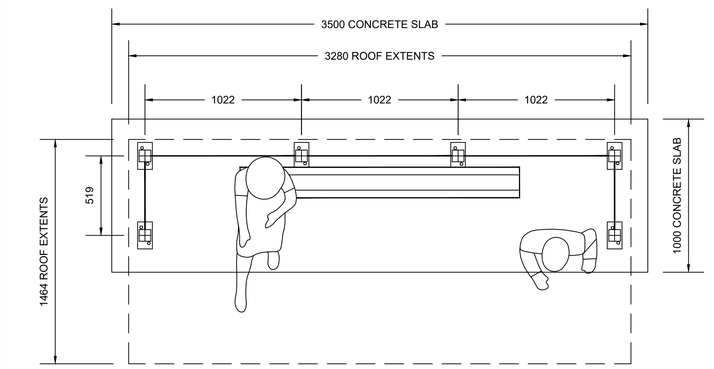

INSET C CANTILEVER BUS SHELTER DETAIL SCALE 1:20

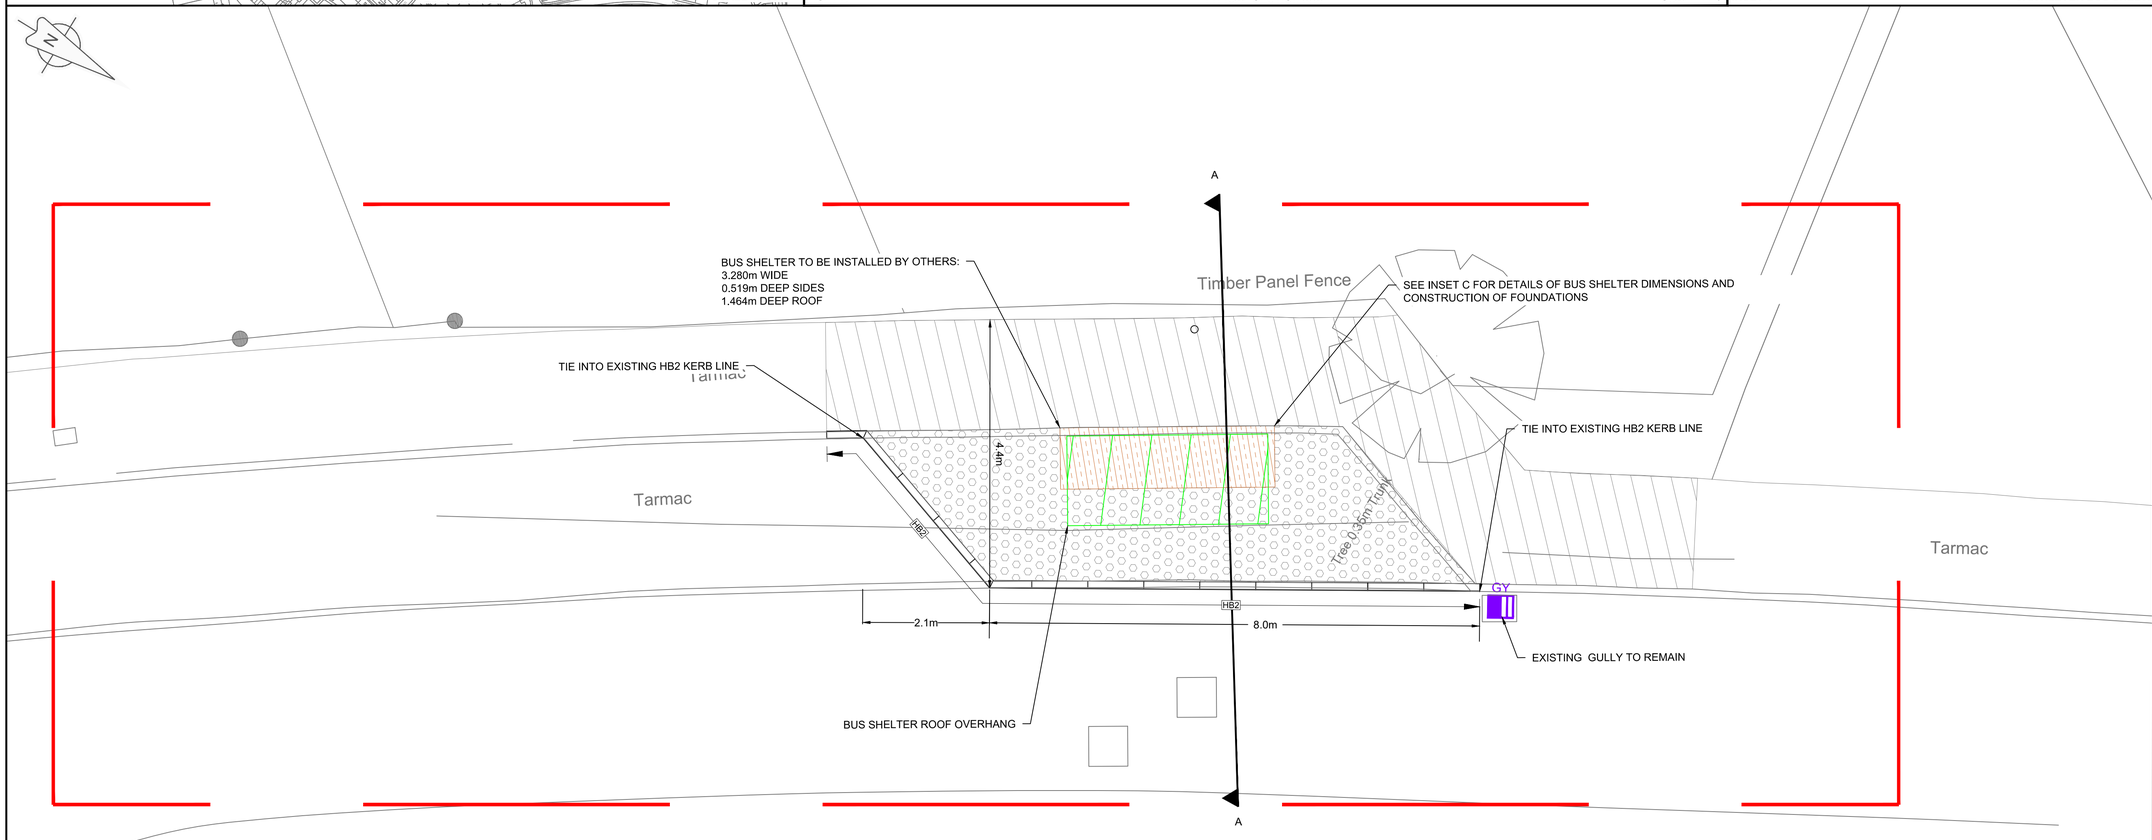

GENERAL ARRANGEMENT SCALE 1:100

KEY

- BLACK - INLAY/OVERLAY EXISTING 25mm AC6 DENSE SURF (160/220) WITH TACK COAT
- BLACK - FOOTWAY EXTENSION 25mm AC6 DENSE SURF (160/220) 50mm AC20 DENSE BIN (160/220) 50mm AC20 DENSE BIN (160/220) REGULATING WITH TACK COAT
- INSTALL 3.5m x 1.0m x 150mm (MIN. DEPTH) ST2 CONCRETE SLAB WITH A98 REINFORCEMENT MESH. INSTALL 25mm AC6 DENSE SURF (160/220)
- HB2 — HALF BATTERED KERB - 255 DEPTH
- KBX — KERBS TO BE TAKEN UP & REMOVED TO TIP OFF SITE
- REMOVE EXISTING SURFACE - PLANE OFF 25mm DEPTH AND REMOVE PLANINGS TO TIP OFF-SITE
- REMOVE EXISTING SURFACE - EXCAVATE 3.5m x 1.0m TO A DEPTH OF 0.050m FROM LOW POINT AND REMOVE TO TIP OFF-SITE.
- GY — EXISTING GULLY

NOTES

1. ALL DIMENSIONS IN MILLIMETRES UNLESS STATED OTHERWISE
2. INLAY SURFACING OF EXISTING FOOTWAY TO BE CARRIED OUT SO THERE IS A SMOOTH 1:40 CROSSFALL FROM THE BACK OF THE FOOTWAY TO THE TOP OF THE NEW HB2 KERBS

SETTING OUT INFORMATION

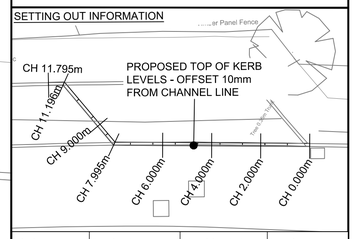

Chainage	Easting(m)	Northing(m)	Level(m)
0	320862.62	123195.997	31.168
2	320863.66	123194.288	31.166
4	320864.7	123192.58	31.154
6	320865.74	123190.872	31.126
7.995	320866.777	123189.167	31.117
9	320866.464	123188.212	31.114
11.196	320865.78	123186.125	31.155
11.795	320866.104	123185.622	31.154

© Crown Copyright and database rights (2019). Ordnance Survey 100038382

0 10 Millimetres 100

Rev	Description	By	Date	Chk'd	Auth
-	-	-	-	-	-
-	-	-	-	-	-
-	-	-	-	-	-
-	-	-	-	-	-
-	-	-	-	-	-
-	-	-	-	-	-
-	-	-	-	-	-
-	-	-	-	-	-
-	-	-	-	-	-
-	-	-	-	-	-

Somerset County Council ©
Infrastructure Programmes Group
County Hall
Taunton
Somerset
TA1 4DY

TEL: (0300) 123 2224
www.somerset.gov.uk

Client: SOMERSET COUNTY COUNCIL

Project: QUEENSWAY TAUNTON BUS STOP IMPROVEMENTS

Title: GENERAL ARRANGEMENT TYPICAL SECTION AND SITE CLEARANCE

File Name: TI004345-HW-010-Rev -GA, Site Clearance, Construction Details

Original Scale	Page Size	Drawn	Checked	Authorised	Status
AS SHOWN	A1	EL 25/07/19	LK 20/08/19	IK 20/08/19	C

Drawing Number: TI004345-HW-010

Rev: -

Filepath: T:\ENGINEERING DESIGN TEAM\1_TP Schemes 2017-18\TI004345 Queensway, Taunton Bus Stop\40 CAD\41 Working Drawings