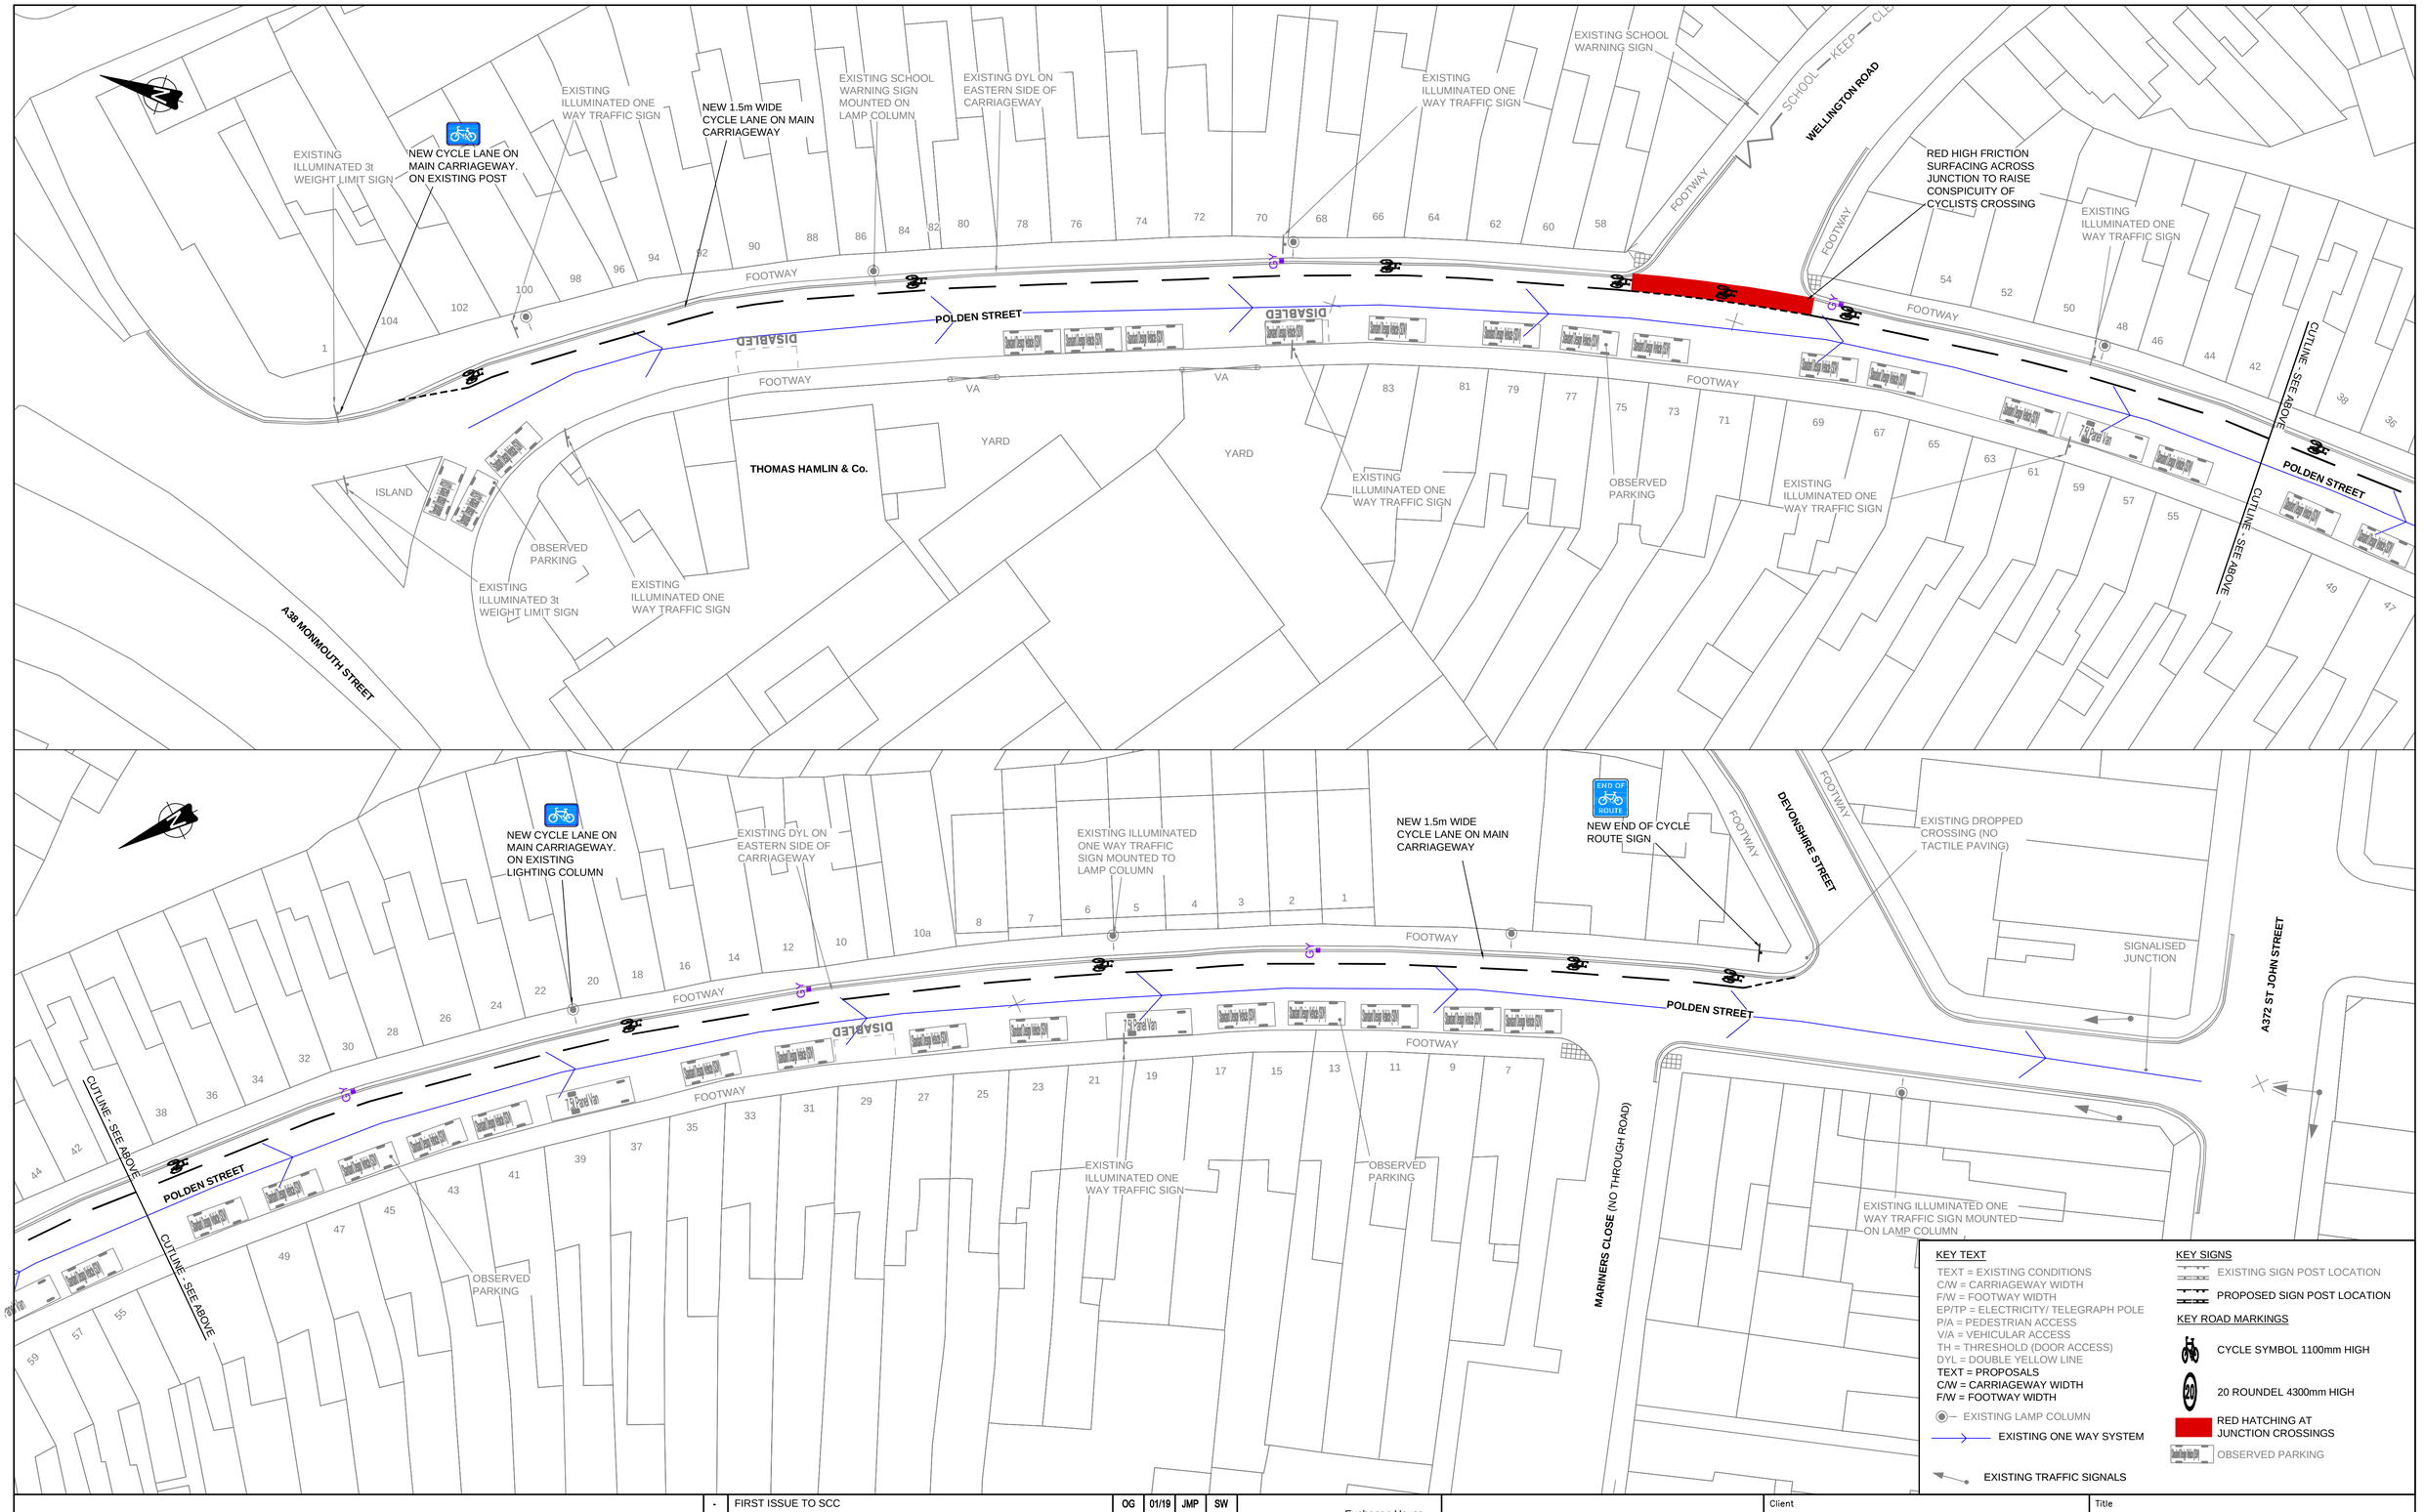

KEY TEXT

TEXT = EXISTING CONDITIONS
C/W = CARRIAGEWAY WIDTH
F/W = FOOTWAY WIDTH
EP/TP = ELECTRICITY/ TELEGRAPH POLE
P/A = PEDESTRIAN ACCESS
V/A = VEHICULAR ACCESS
TH = THRESHOLD (DOOR ACCESS)
DYL = DOUBLE YELLOW LINE
TEXT = PROPOSALS
C/W = CARRIAGEWAY WIDTH
F/W = FOOTWAY WIDTH
EXISTING LAMP COLUMN
EXISTING ONE WAY SYSTEM
EXISTING TRAFFIC SIGNALS

KEY SIGNS

EXISTING SIGN POST LOCATION
PROPOSED SIGN POST LOCATION

KEY ROAD MARKINGS

CYCLE SYMBOL 1100mm HIGH
20 ROUNDEL 4300mm HIGH
RED HATCHING AT JUNCTION CROSSINGS
OBSERVED PARKING

© Crown Copyright and database right (2017). Ordnance Survey 100038382

0 10 Millimetres 100

Rev	Description	By	Date	Chk'd	Auth
-	FIRST ISSUE TO SCC	OG	01/19	JMP	SW
-	-	-	.	-	-
-	-	-	.	-	-
-	-	-	.	-	-
-	-	-	.	-	-
-	-	-	.	-	-
-	-	-	.	-	-
-	-	-	.	-	-
-	-	-	.	-	-

wsp
Exchange House
12-14
The Crescent
Taunton Somerset
TA1 4EB UK

T+ 44 (0) 1823 281 190 F+ 44 (0) 1823 281 190
wsp.com

SOMERSET County Council

Somerset County Council ©
Traffic & Transport Development Group
County Hall
Taunton
Somerset
TA1 4DY

TEL: (0300) 123 2224
www.somerset.gov.uk

Client
SOMERSET COUNTY COUNCIL

Project
SIS TI004308
POLDEN STREET, BRIDGWATER
TRAFFIC CALMING

Title
ON STREET ADVISORY CYCLE FACILITY (ONE WAY)
-

File Name: 70051360-SK01 Rev -

Original Scale	Page Size	Drawn	Checked	Authorised	Status
1:250	A1	OG Date 09/18	JMP Date 01/19	SW Date 01/19	F

Drawing Number
70051360-015

Rev
-

Plot Date: Oct 09, 2019 - 10:10am

Filepath: \\UK.WSPGROUP.COM\CENTRAL DATA\PROJECTS\700237XX\70023780 - A30 ROUNDHAME MODELS AND DRAWINGS\HIGHWAYS\WIP\ACAD\WORKING DRAWINGS